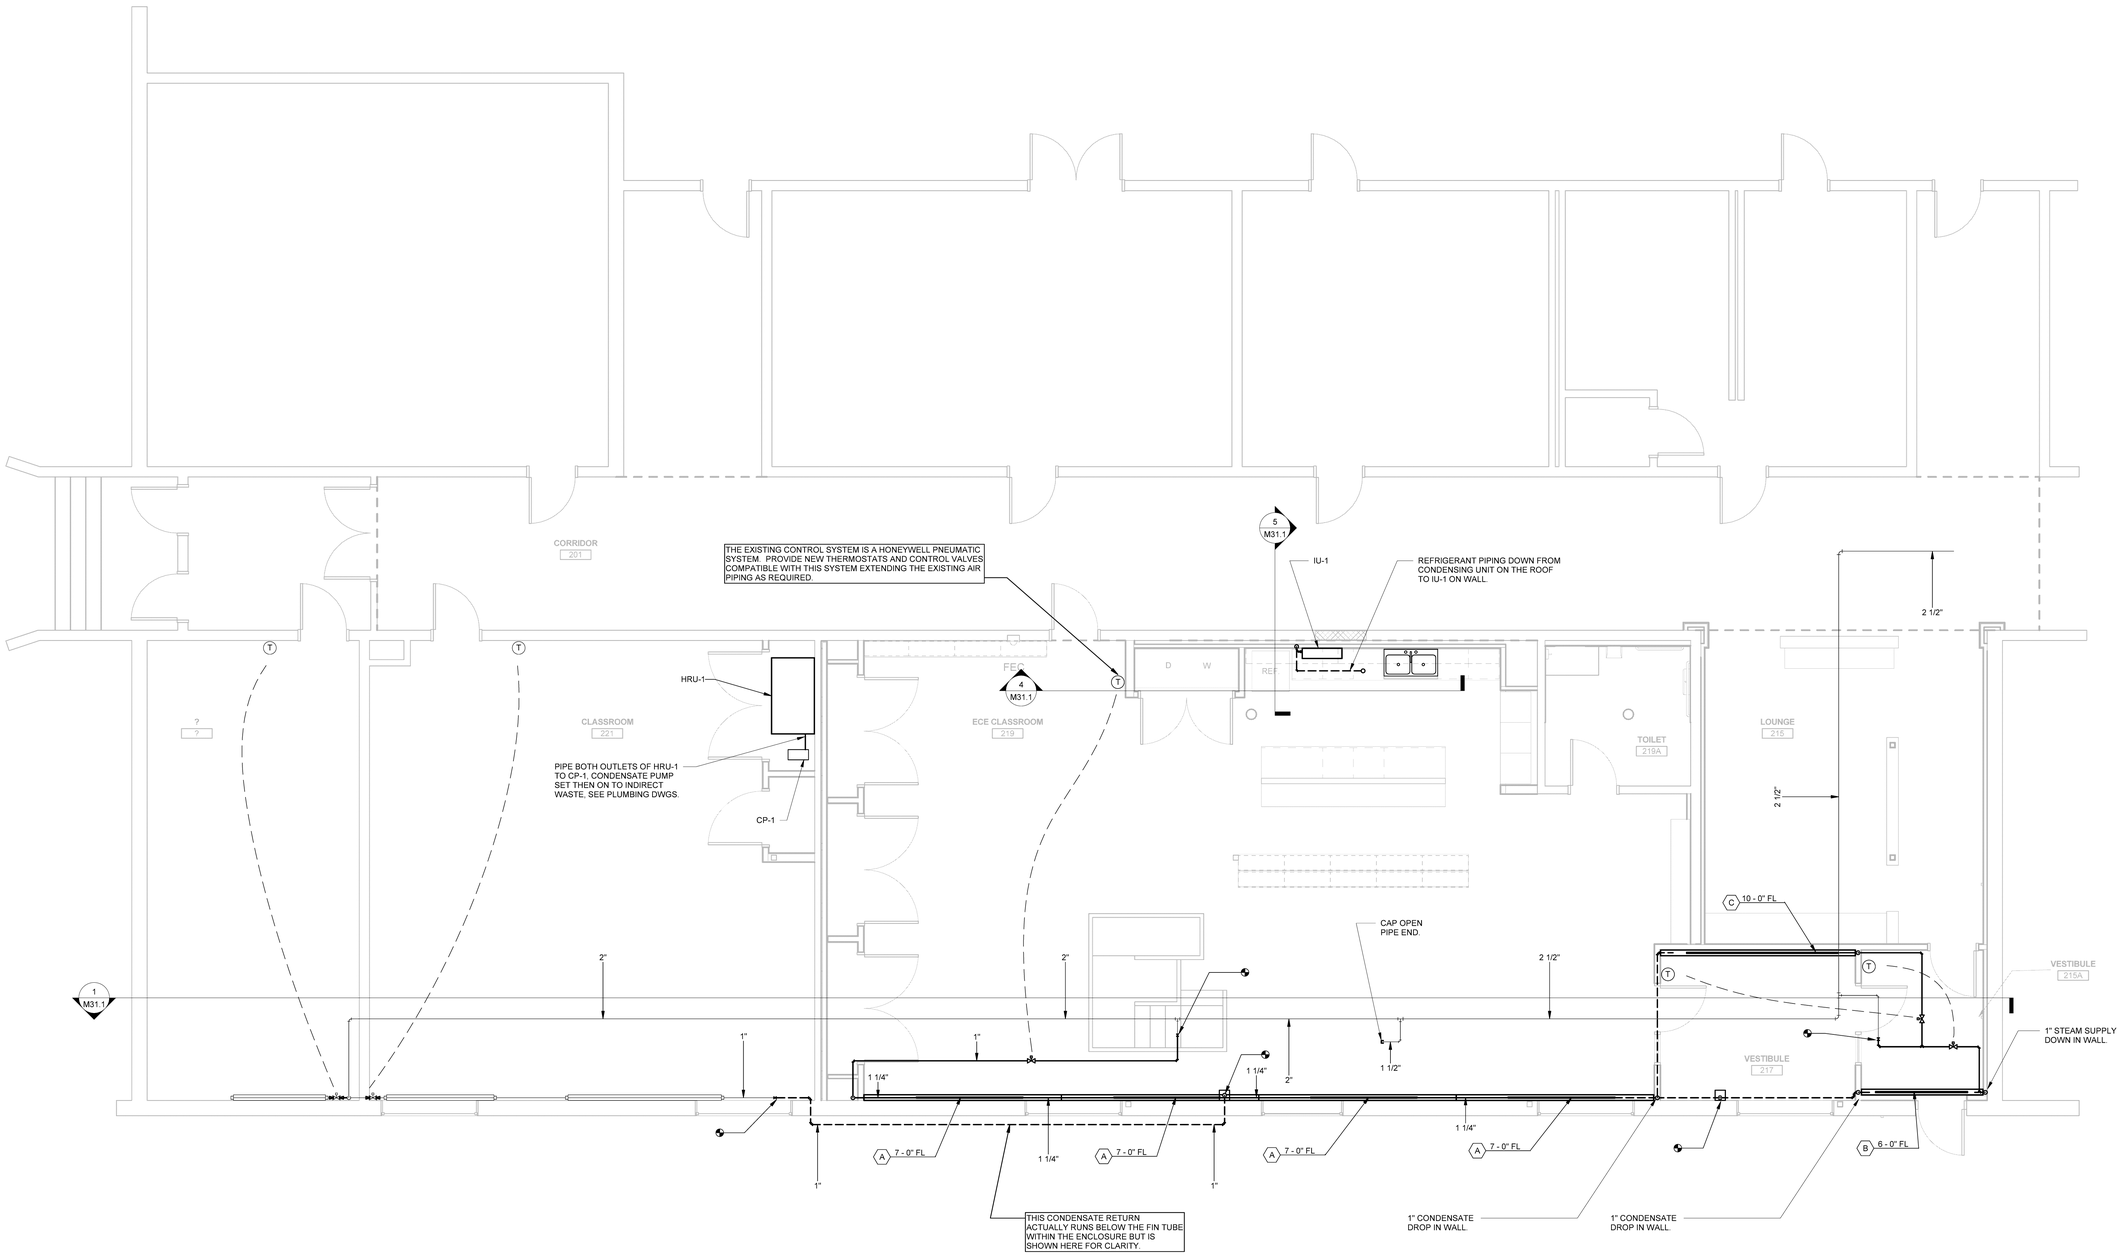

HARRIMAN

AUBURN PORTLAND PORTSMOUTH BOSTON

CENTRAL MAINE COMMUNITY COLLEGE ECE AREA RENOVATION

AUBURN, MAINE

Harriman Project No.	16611

Key Plan

Proj North

Issues and Revisions

Date	Description
03-29-17	CONSTRUCTION DOCUMENTS

STATE OF MAINE
CLIFTON W. GREIM
No. 8405
LICENSED
PROFESSIONAL ENGINEER

0 2 4 6
1/4" = 1-0"

PA / PE: CG

Drawn By: DBR

© 2017 Harriman Associates

FIRST FLOOR PIPING

M20.1