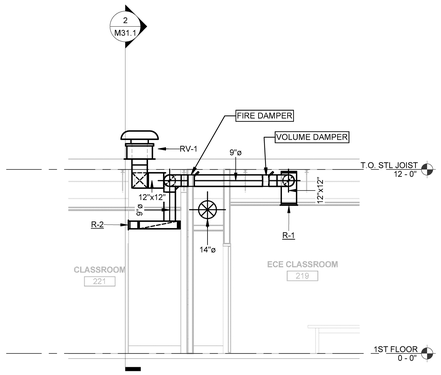

6 HRU-1 DUCTWORK NORTH RETURN
SCALE: 1/4" = 1-0"

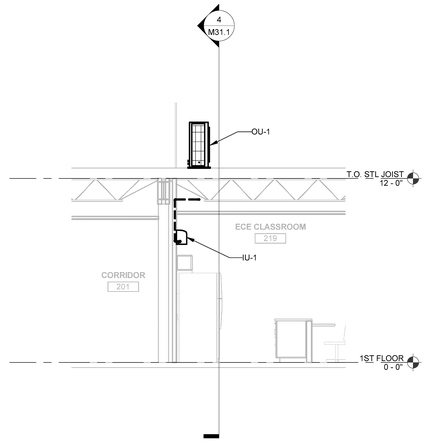

5 AC-1 SECTION-EAST
SCALE: 1/4" = 1-0"

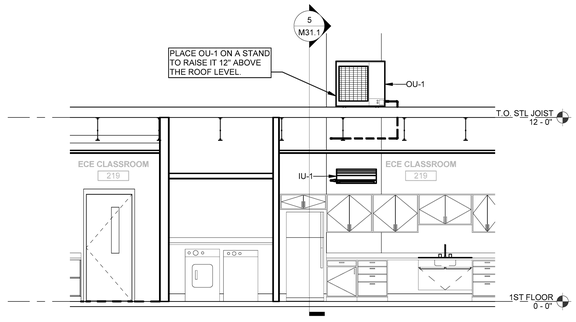

4 AC-1 SECTION-NORTH
SCALE: 1/4" = 1-0"

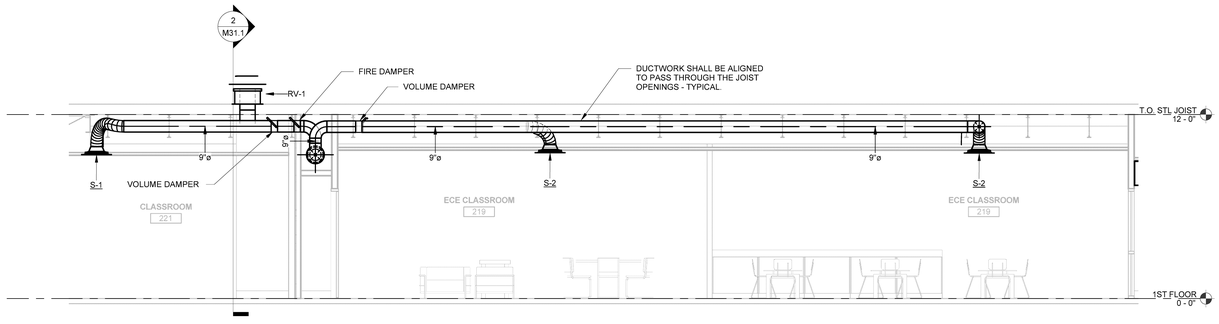

3 HRU-1 DUCTWORK-NORTH
SCALE: 1/4" = 1-0"

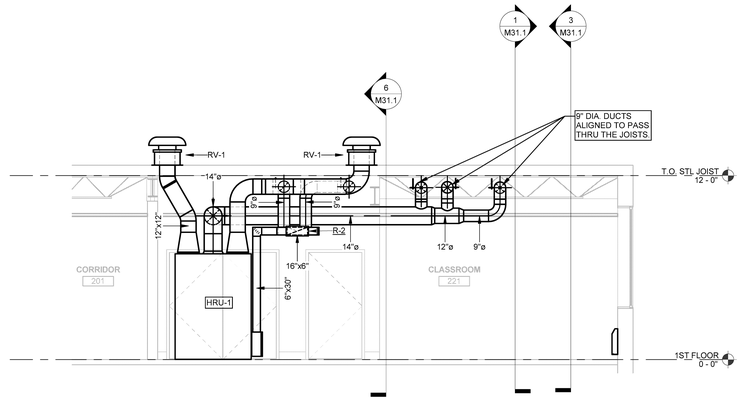

2 HRU-1 DUCTWORK-EAST
SCALE: 1/4" = 1-0"

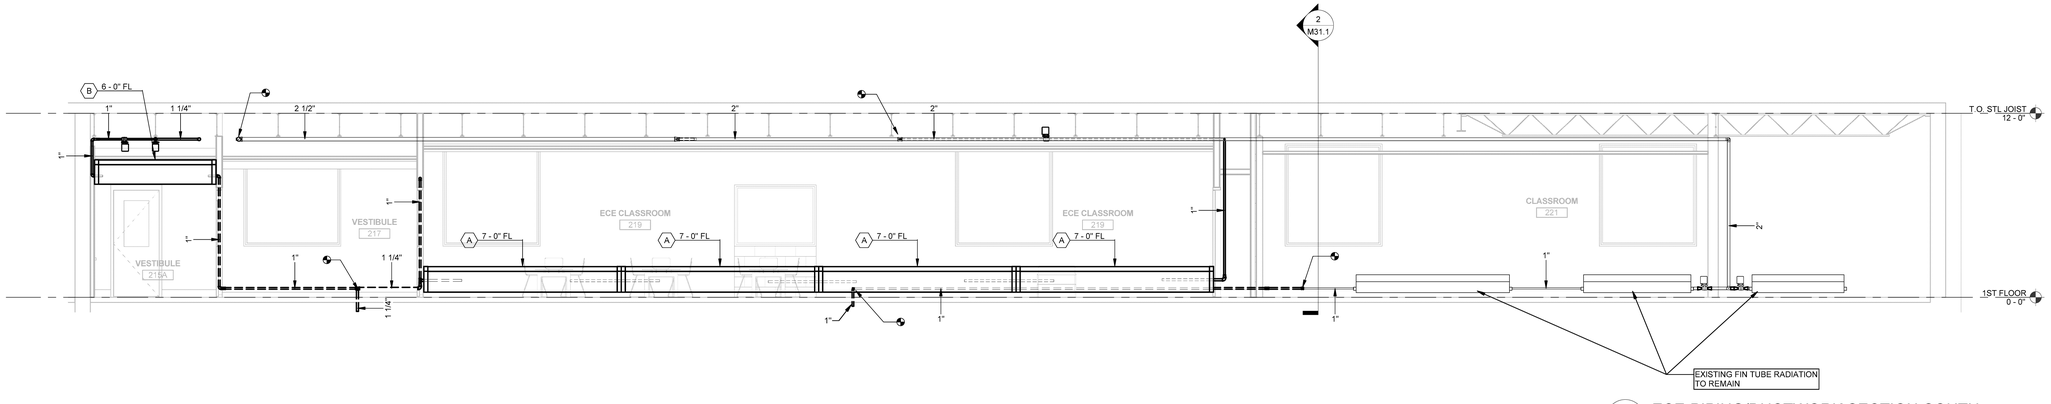

1 ECE-PIPING/DUCTWORK SECTION-SOUTH
SCALE: 1/4" = 1-0"

HARRIMAN

AUBURN PORTLAND PORTSMOUTH BOSTON

CENTRAL MAINE COMMUNITY COLLEGE ECE AREA RENOVATION

AUBURN, MAINE

Harriman Project No.	16611
Key Plan	Proj North

Issues and Revisions

Date	Description
03-29-17	CONSTRUCTION DOCUMENTS

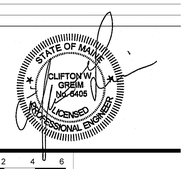

0 2 4 6
1/4" = 1-0"

PA / PE: CG
Drawn By: DBR

© 2017
Harriman Associates

SECTIONS

M31.1