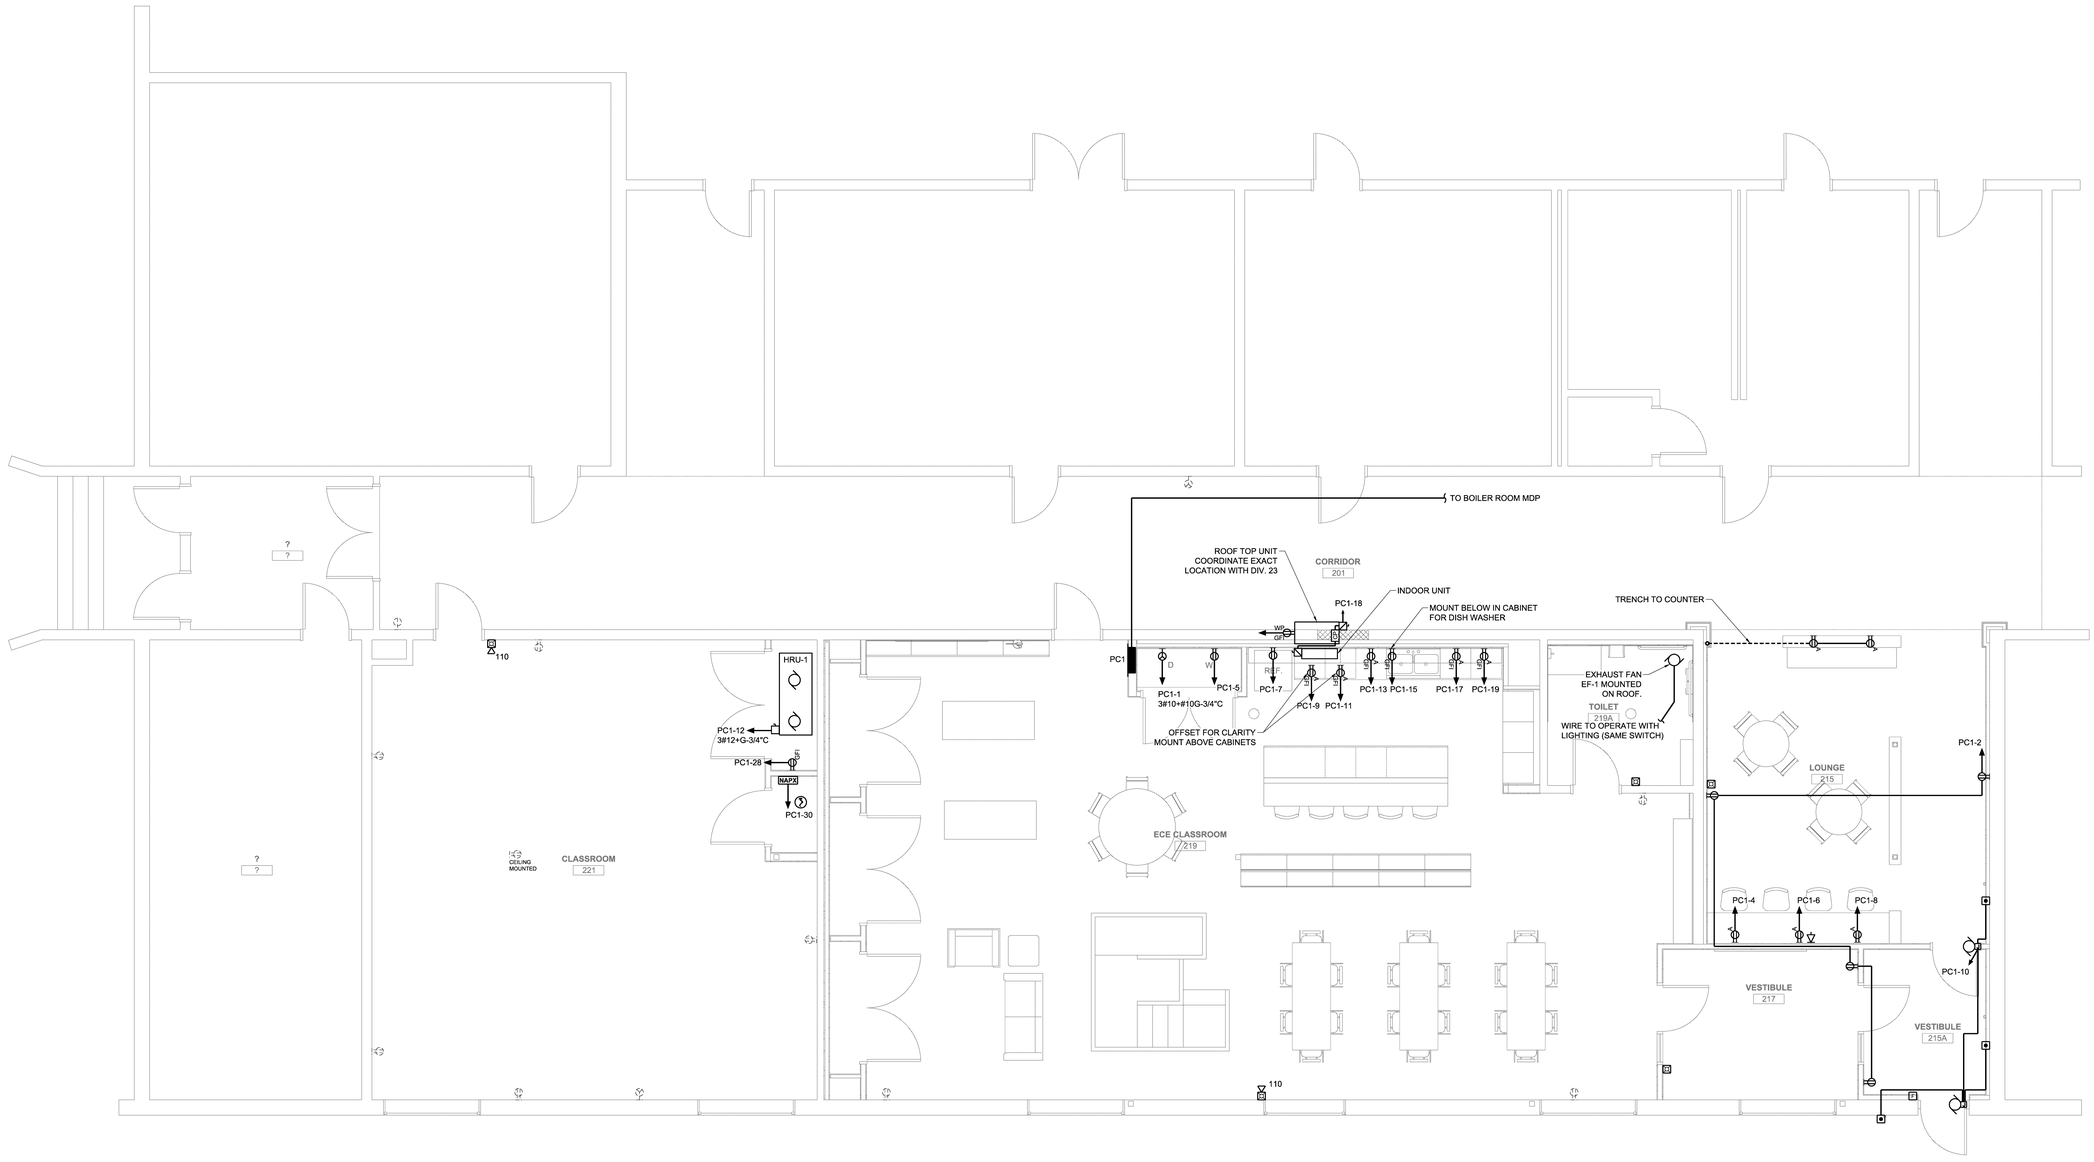

HARRIMAN

AUBURN PORTLAND PORTSMOUTH BOSTON

CENTRAL MAINE COMMUNITY COLLEGE ECE AREA RENOVATION

AUBURN, MAINE

Harriman Project No.	16611

Key Plan

Proj North

Issues and Revisions

Date	Description
03-29-17	CONSTRUCTION DOCUMENTS

STATE OF MAINE
JOHN W. TARR
No. 7700
LICENSED
PROFESSIONAL ENGINEER

Drawing Scales

PA / PE: JWT

Drawn By: PRA

© 2017
Harriman Associates

FIRST FLOOR PLAN POWER AND SYSTEMS

E20.1