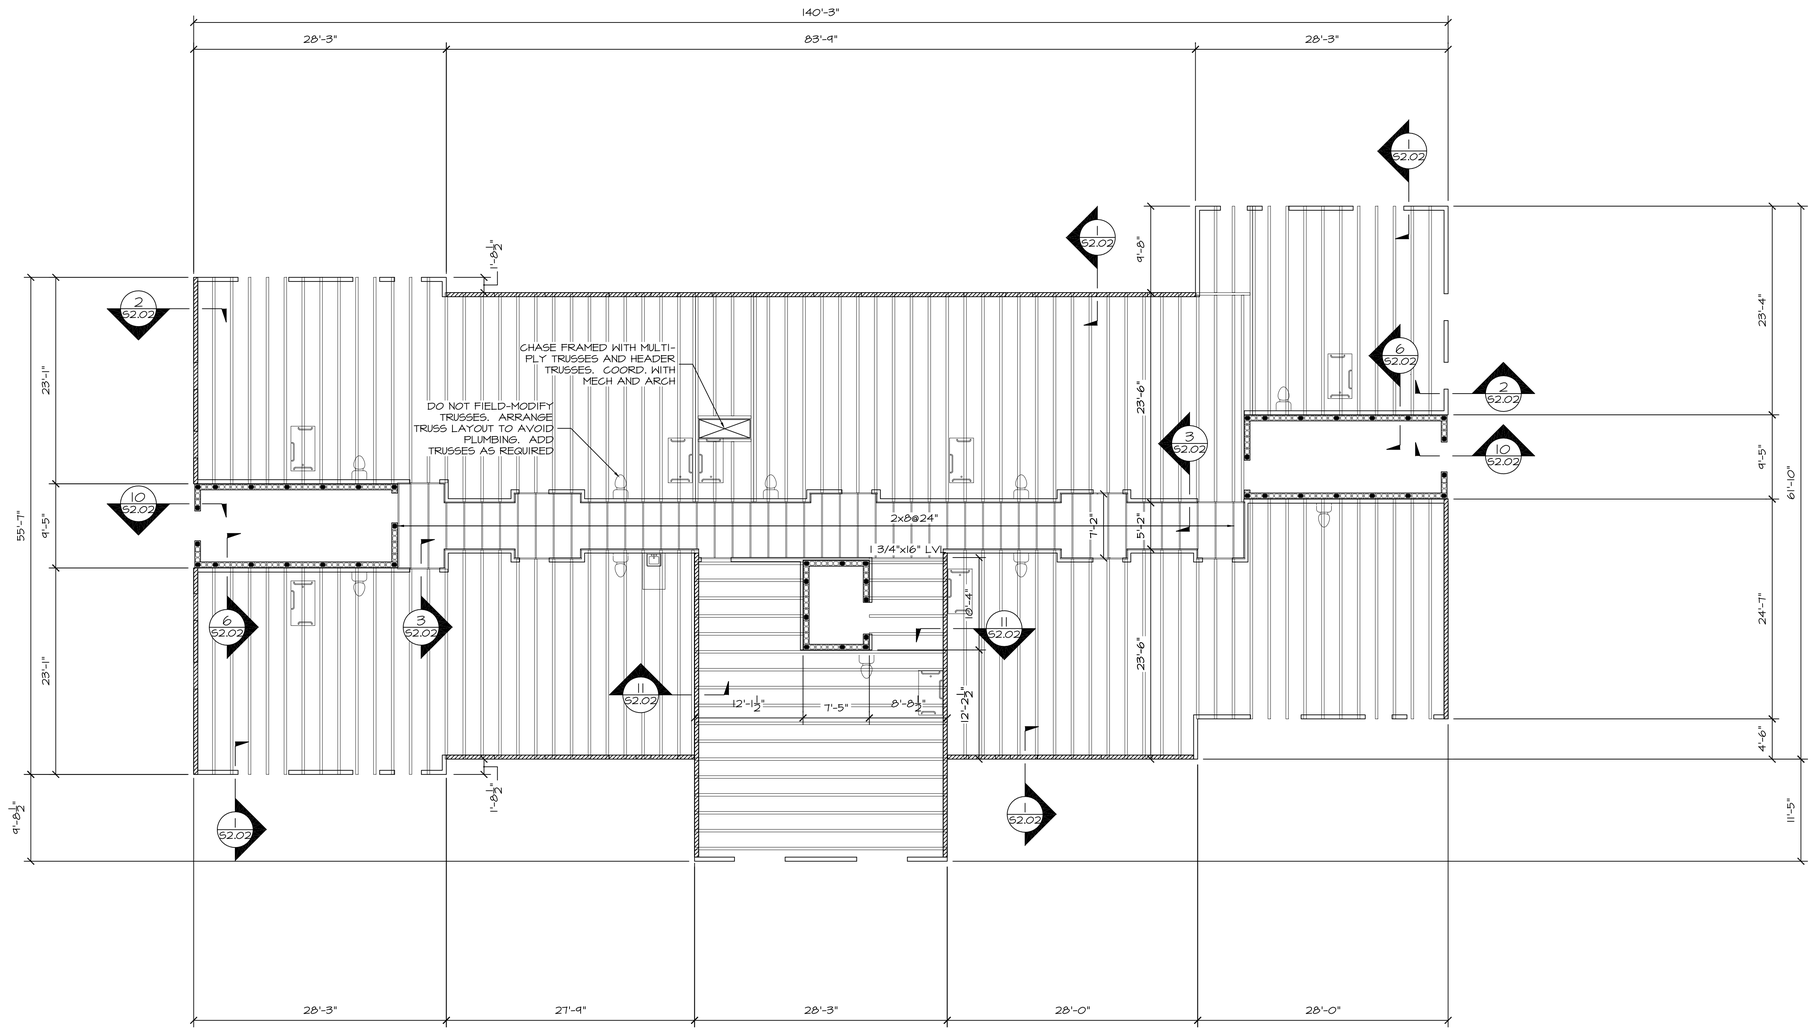

THIRD FLOOR FRAMING PLAN

1/8"=1'-0"

ALL FLOOR FRAMING MEMBERS ARE 16" DEEP PARALLEL CHORD TRUSSES SPACED AT 24" UNLESS NOTED OTHERWISE.

FLOOR TRUSS LOADING CRITERIA:

TOP CHORD	
DEAD LOAD	10 PSF
LIVE LOAD	40 PSF
BOTTOM CHORD	
DEAD LOAD	10 PSF

FLOOR SHEATHING IS 3/4" ADVANTECH.

TOP OF SHEATHING ELEVATION = 94'-9"

BEARING WALLS ARE 2x6@ 16".
BEARING WALL HEADERS ARE (3)2x8 WITH 2 JACK STUDS AT WINDOWS AND SINGLE DOORS UNLESS NOTED.

LOOSE LINTEL AT CMU WINDOWS AND DOORS IS (2) L 4x3 1/2x5/16 LLV

INDICATES SHEARWALL. SEE S2.03.

SEE S0.01 FOR FRAMING HARDWARE SCHEDULE.

Project North

W E S

STATE OF MAINE DAVID TETREAULT 4840 PROFESSIONAL ENGINEER

Prepared For:
WESTBROOK DEVELOPMENT CORPORATION MILLBROOK ESTATES II, LP

30 Liza Harmon Drive
Westbrook, Maine 04092

Consulting Engineer:
STRUCTURAL DESIGN CONSULTING
2696 Lake Shore Road
Unit 1-3
Gilford, NH
03249
Tel 603.293.8038

Architect:
ARCHETYPE Architects
48 Union Wharf Portland, Maine 04101
(207) 772-6022 Fax (207) 772-4056

Project:
MILLBROOK ESTATES SENIOR HOUSING
300 East Bridge Street
Westbrook, Maine

Revisions:
90% MSHA Submission 09/01/15
Issued for Bid 01/04/16

Scale: 1/8"=1'-0"

Date: 04 JAN 2016

THIRD FLOOR FRAMING PLAN

S1.03